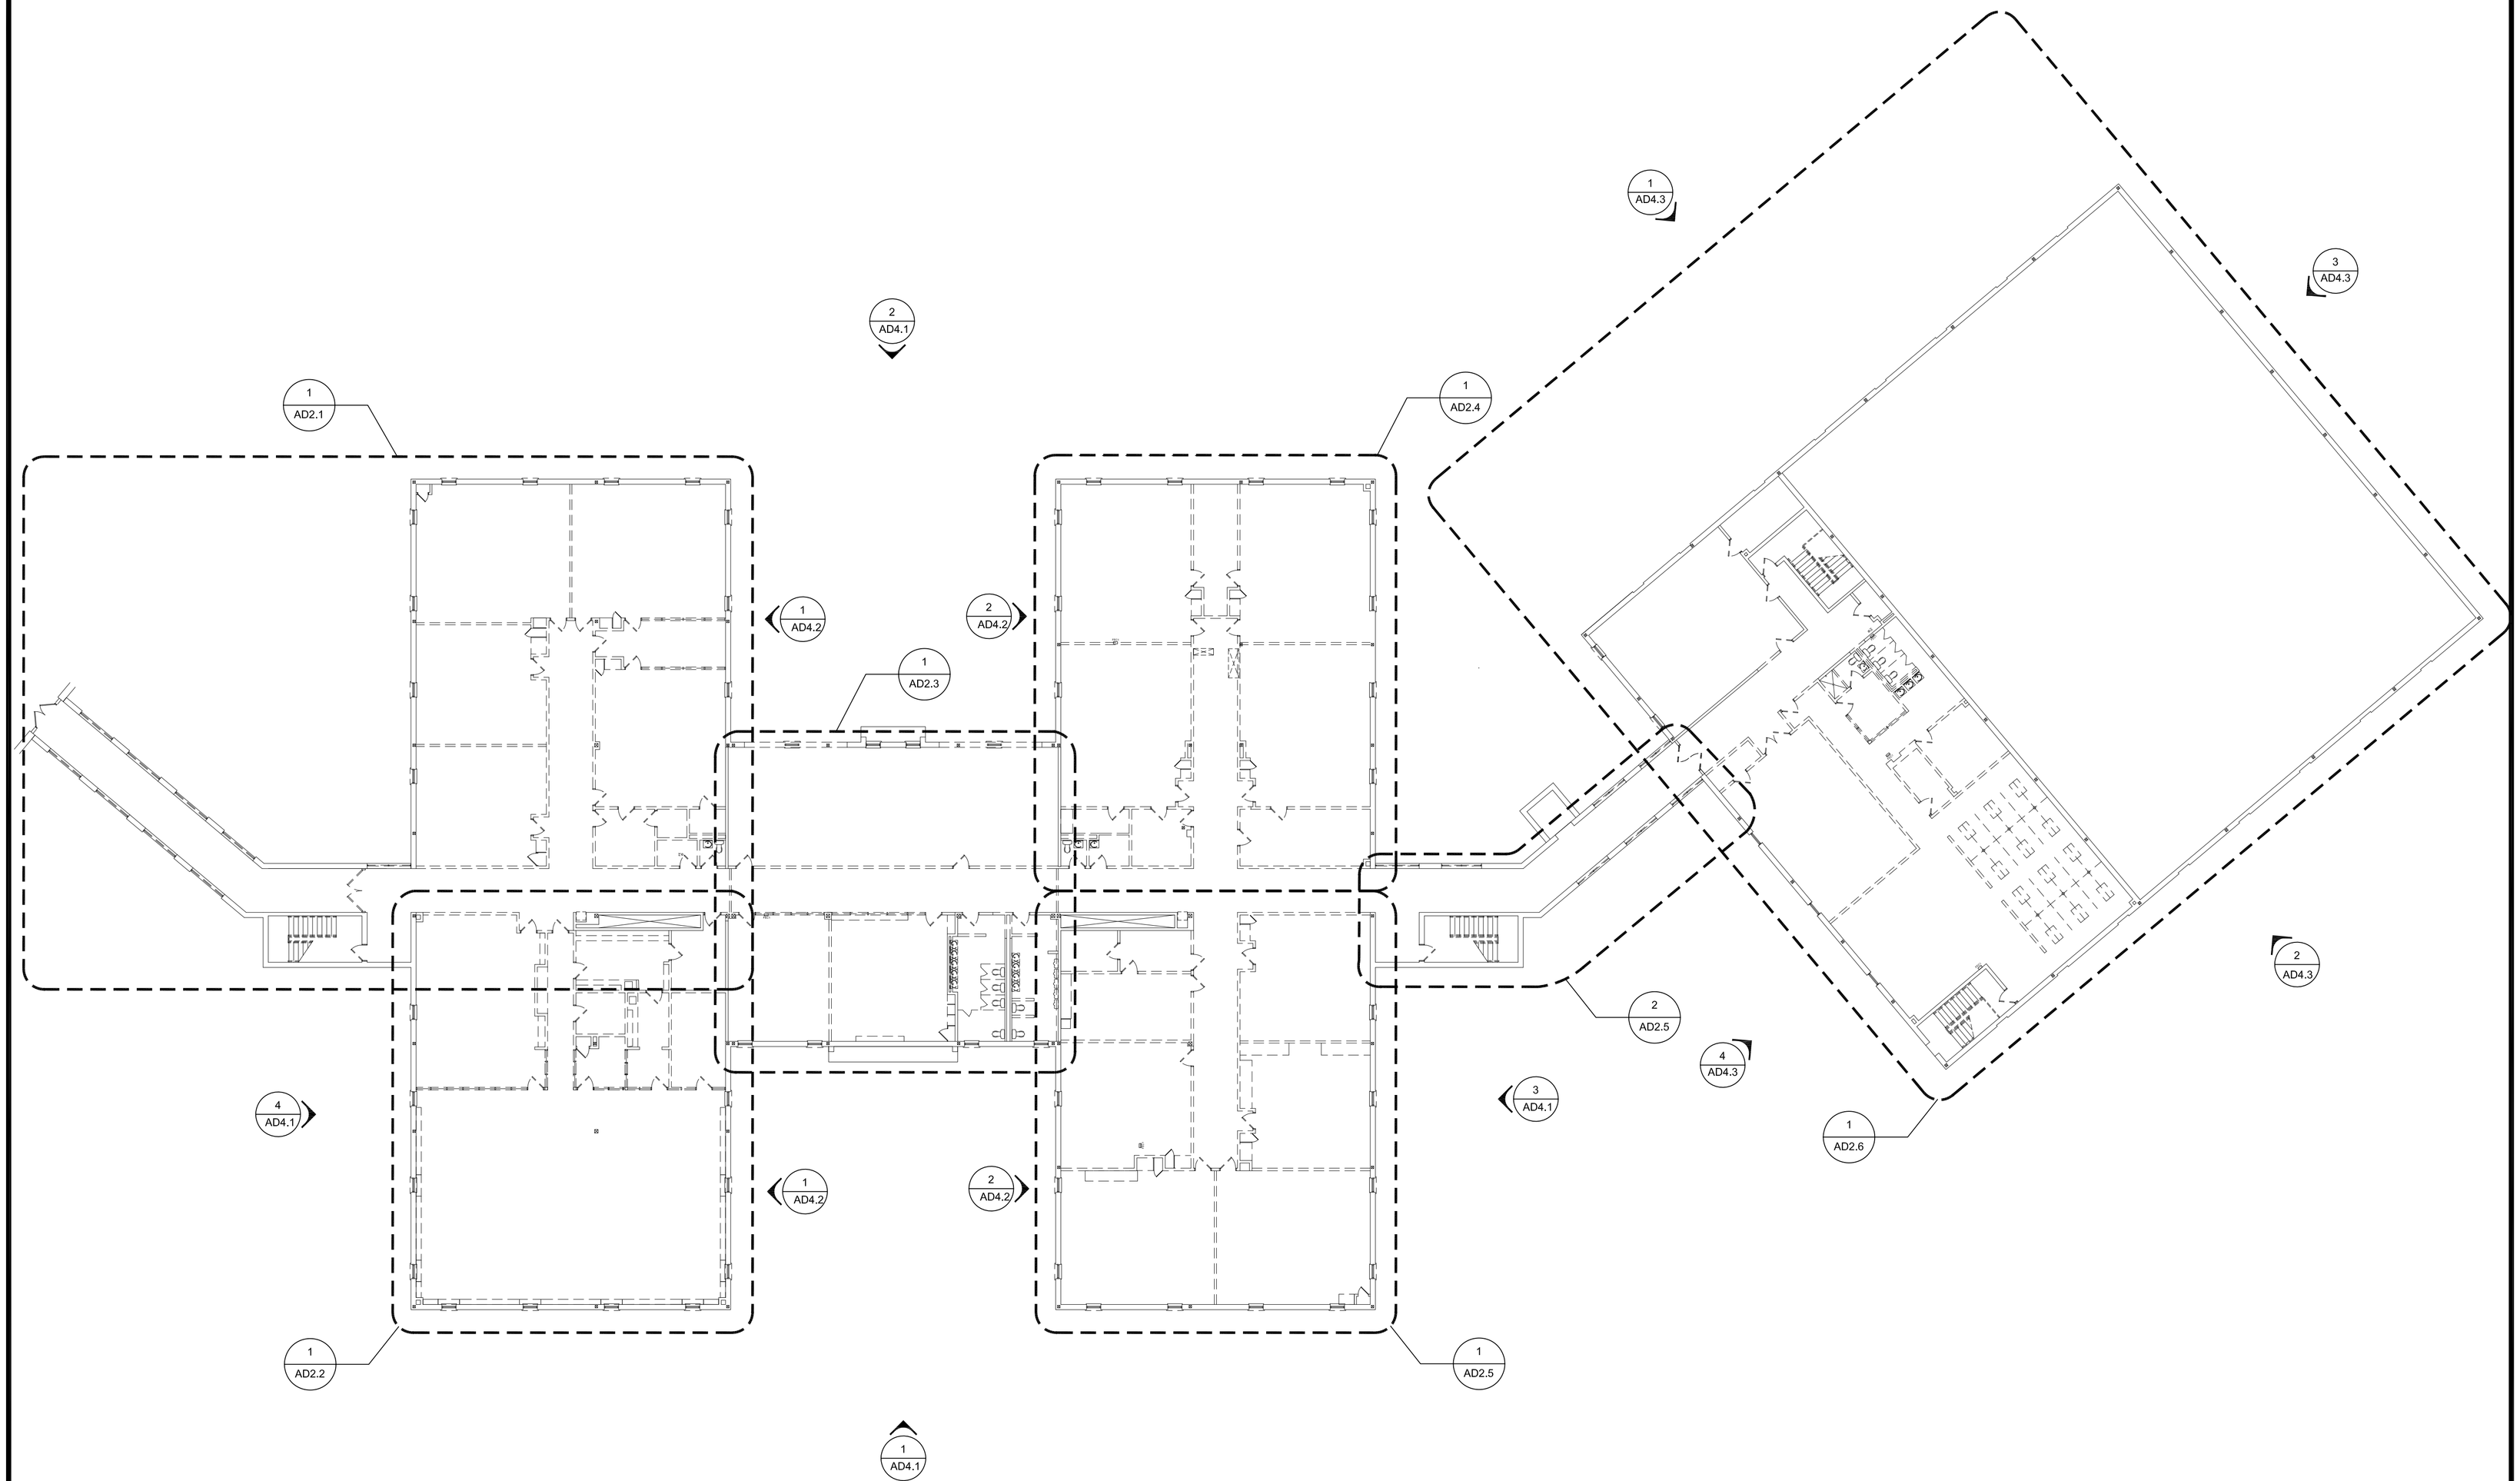

SECOND FLOOR OVERALL DEMOLITION PLAN

1 / AD1.2 SCALE: 1/16" = 1'-0"

0 8' 16' 32'

PLAN NORTH

TRUE NORTH

GA Architecture
ARCHITECTURE INTERIORS PLANNING

COMMONWEALTH OF VIRGINIA
GREGORY M. CUPKA
Lic. No. 8001
June 17, 2022
ARCHITECT

RUFFNER CAREER AND TECHNICAL EDUCATION CENTER

ROANOKE, VIRGINIA

ROANOKE CITY PUBLIC SCHOOLS
Strong Students. Strong Schools. Strong City.

REVISIONS		
No.	DATE	DESCRIPTION
1	7/28/22	ADDENDUM 5

DRAWN BY:	
REV'D BY:	GC
DATE:	6/17/22
SCALE:	AS SHOWN

SECOND FLOOR OVERALL DEMOLITION PLAN

AD1.2 (1)

SHEET _____ of _____